: STAINLESS STEEL

: TEMPERED/LAMINATED GLASS

A–A VIEW

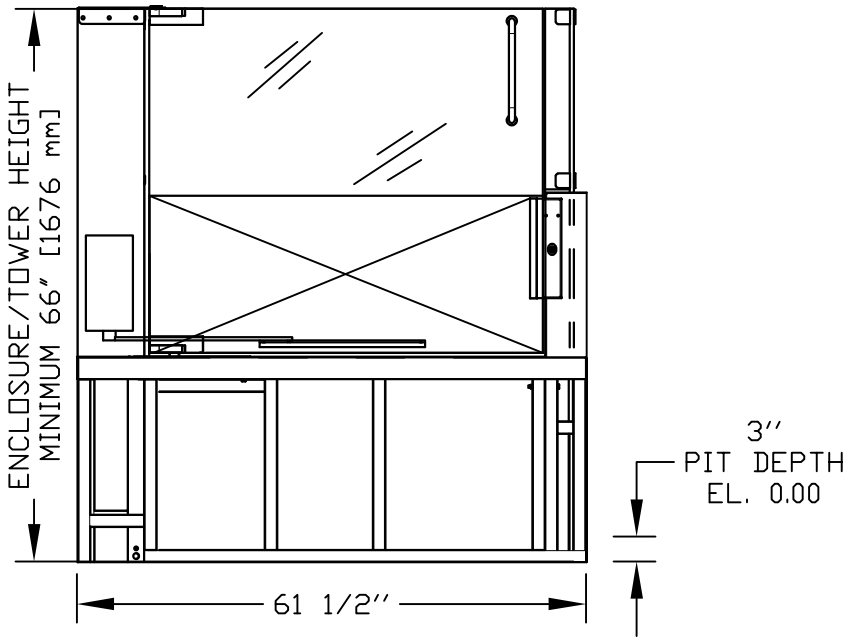

C–C VIEW

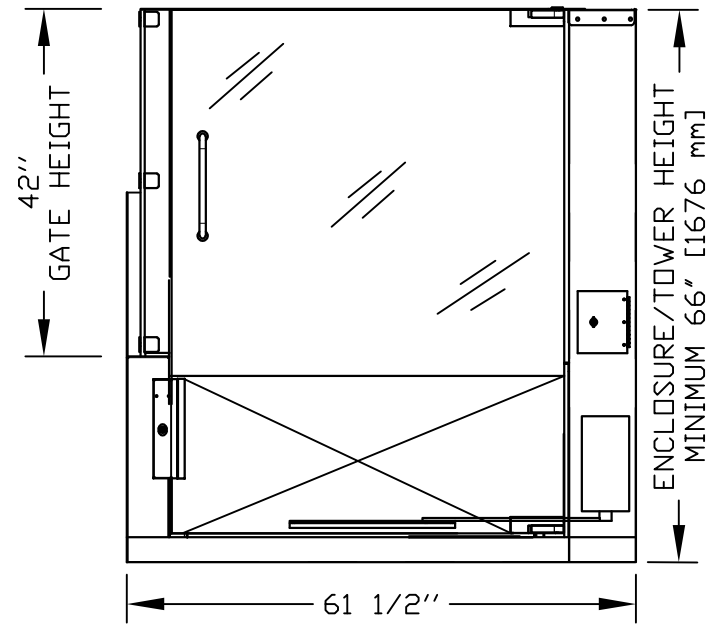

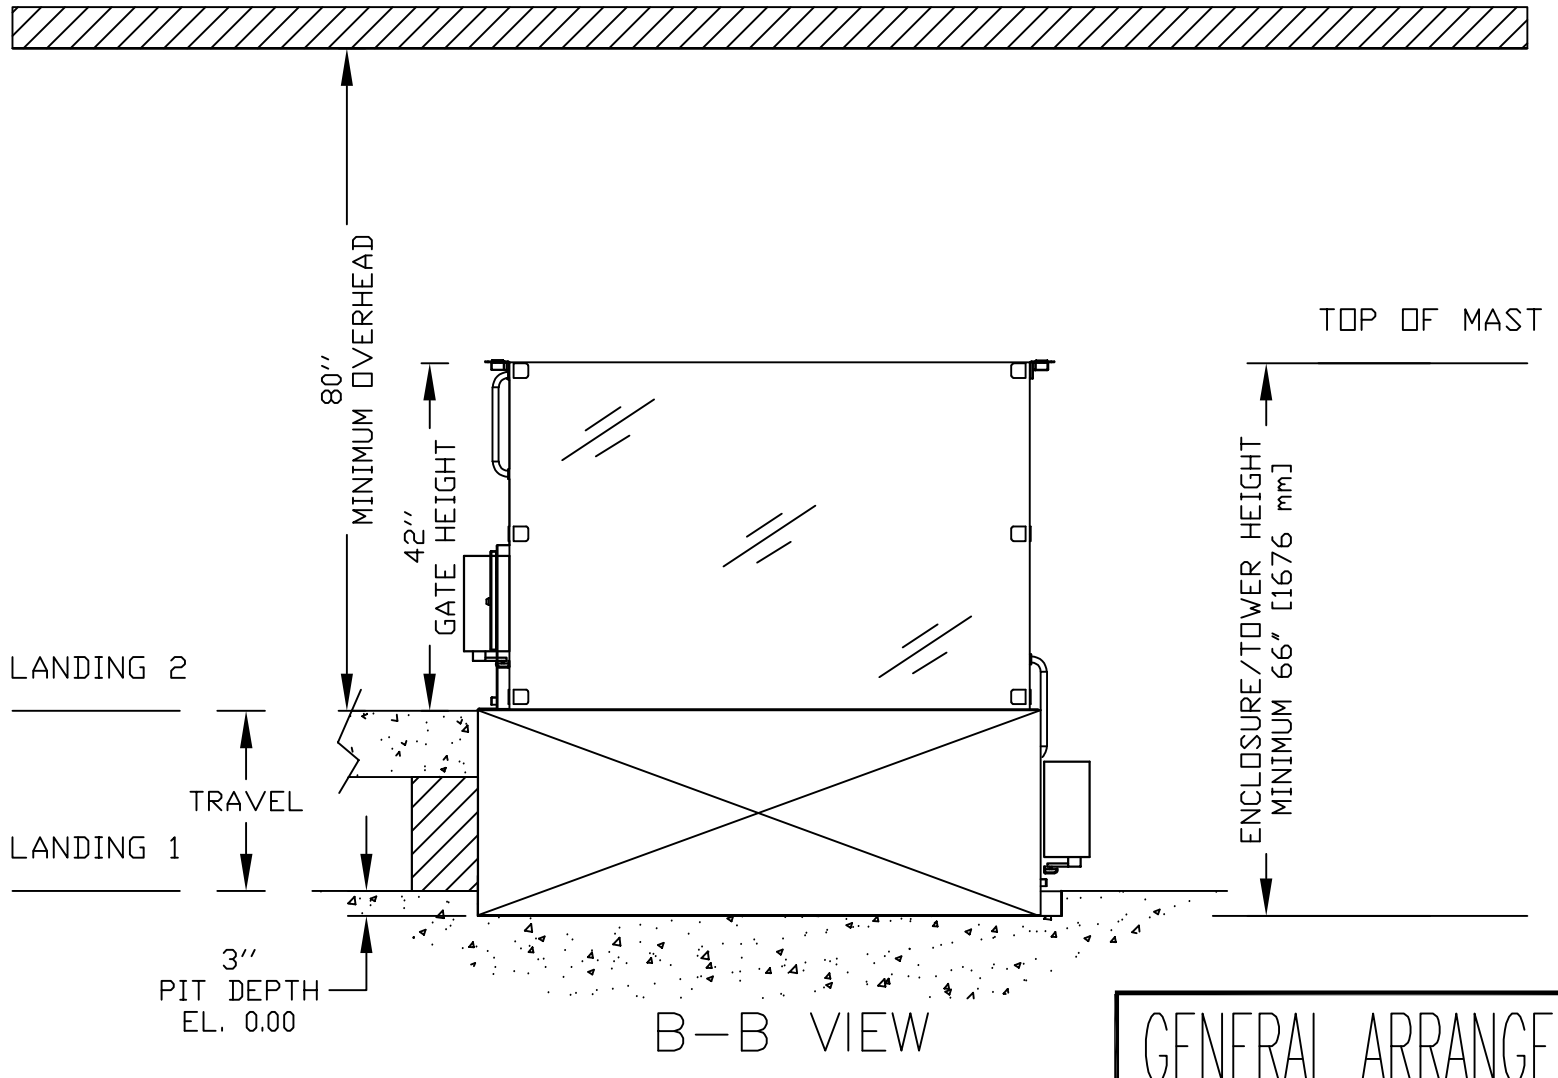

B–B VIEW

CAR OPERATING PANEL (COP)

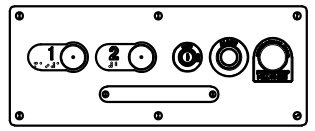

CALL/SEND STATION

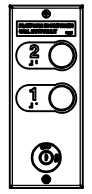

CALL/SEND STATION

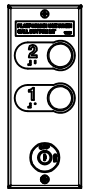

TYPICAL PLAN

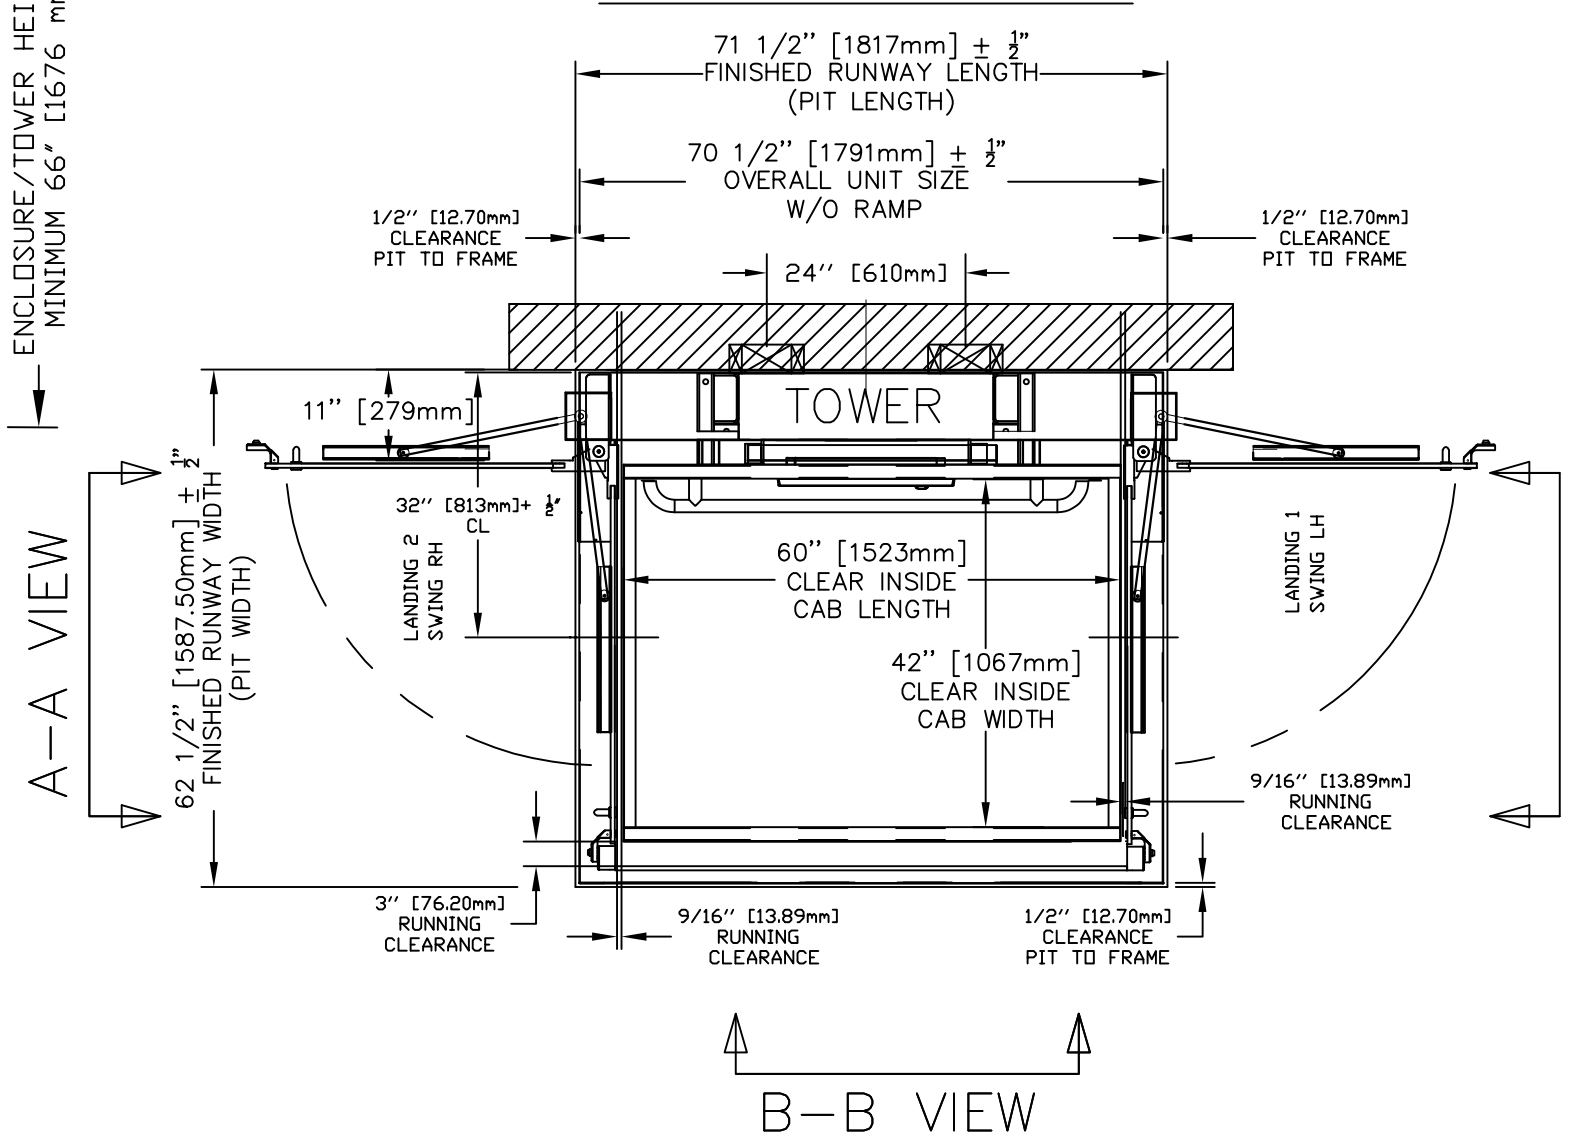

B–B VIEW

OFFICE USE ONLY:	
CONFIGURATION VERSION STAMP:	O.1
MODULE VERSION STAMP:	B-S-8.7.0

Part No. V–1504 PRESTIGE

Variant No.

GENERAL ARRANGEMENT

ENCLOSED VERTICAL WHEELCHAIR PLATFORM LIFT

CUSTOMER: CUSTOMER NAME

PROJECT: PROJECT REFERENCE NAME

ADDRESS: ADDRESS 1
ADDRESS 2

DATE: 03/06/24

REVISION DATE: mm/dd/yy

COMPLETED BY:

savaria.

JOB No. TYPE–2

SHEET No. PAGE